


Township 19 North, Range 11 East of 2nd Meridian

Section 1					Section 2					Section 3					Section 4				
Post	Bearing	Acres	Courses	Links	Post	Bearing	Acres	Courses	Links	Post	Bearing	Acres	Courses	Links	Post	Bearing	Acres	Courses	Links
A Elm	N 43 E 12	30			25.26.35.36	Willow	10	S 30 W 1.57	1	I to X at 1	B Ash	8	S 2 E 18						
a do	S 73 W 18	15			23.24.25.26	No other trees near					do	14	N 2 W 32						
B Sugar	S 78 E 11	15				Beech	20	N 38 W 28		2	W Elm	11	S 36 E 16						
b R. Oak	N 64 W 26	25			13.14.23.24	B. Oak	20	N 30 W 23			B. Ash	10	N 77 W 10						
C W. Elm	N 44 W 21	25			11.12.13.14	Gray Ash	12	N 86 E 8		3	Gray Ash	25	N 112 W 19						
c Sycamore	S 22 E 23	16				Burr. Oak	17	N 73 E 33		4	do	22	S 46 E 21						
D Sugar	S 33 W 35	15			1.2.11.12	Burr. Oak	22	N 89 W 30		5	Ironwood	6	S 61 W 32						
d do	S 13 E 28	13				Beech	20	N 67 E 27			Beech	15	N 38 E 19						
E W. Elm	S 31 E 9	16			26.27.34.35	W. Elm	20	N 13 W 14		6	Burr. Oak	24	N 47 W 19						
e Burr. Oak	S 76 W 5	6			22.23.26.27	Sugar	24	S 12 E 37			do	14	S 70 W 16						
F Sugar	S 53 W 23	12			14.15.22.23	Gray Ash	16	Corner		II to X	1	W. Elm	25	S 66 W 12					
f do	S 84 E 28	20				B. Oak	20	N 74 E 24			B. Ash	12	N 48 E 26						
G Beech	S 76 E 27	24				W. Elm	15	N 71 W 147			Ironwood	5	N 43 E 11						
g do	S 60 W 20	12									do	6	S 73 W 6						
h Sugar	S 59 E 13	15				W. Elm	16	N 26 W 20			Beech	15	S 30 E 18						
i Elm	N 60 W 3	5				Gray Ash	14	N 51 E 46			Burr. Oak	38	N 8 W 76						
j R. Oak	S 61 E 9	30				B. Oak	32	S 11 W 19			Beech	14	S 22 W 14						
k Ash	S 89 W 8	12				W. Oak	40	N 58 E 42			Ash	7	N 56 E 32						
l do	S 32 W 14	18				B. Oak	32	S 35 W 31			Beech	11	N 28 E 23						
m Maple	N 63 W 26	12				W. Oak	36	S 63 E 25			B. Oak	14	S 22 W 40						
n Hickory	N 82 E 13	15				R. Oak	18	S 52 W 43			Sycamore	36	East						
o Hickory	West 20	15									Elm	10	N 38 W 36						
p do	N 73 E 4	24									Gray Ash	10	N 40 E 28						
q Walnut	S 70 W 4	24									do	16	S 24 W 11						
r Hickory	S 20 E 46	12									B. Ash	11	N 58 W 28						
s W. Oak	S 75 W 34	12									Ironwood	7	N 80 E 17						
t Cherry	S 57 E 27	12									do	13	S 62 E 8						
u Elm	South 200	24									Beech	17	N 45 W 19						
											do	22	S 34 E 46						
											do	18	N 53 E 25						
											Gray Ash	30	N 61 E 28						
											Beech	18	N 48 E 26						
											do	20	S 73 W 57						
											do	18	S 63 E 13						
											Beech	22	N 68 W 14						
											Gray Ash	22	N 58 W 33						
											W. Oak	24	N 43 E 41						
											Hickory	15	N 71 W 14						
											do	12	South 22						
											B. Walnut	18	N 16 E 23						
											do	14	S 53 W 25						
											Burr. Oak	36	N 3 W 28						
											B. Ash	8	S 75 E 11						
											W. Elm	15	N 18 E 22						
											Hickory	20	N 73 W 7						
											do	18	N 59 E 45						
											do	14	S 64 W 32						
											Hickory	17	S 27 W 10						
											W. Elm	14	N 61 E 26						
											Gray Ash	18	S 1 E 8.35						
											Burr. Oak	24	S 7 E 37						
											do	6	N 77 W 11						
											W. Oak	26	S 44 E 6						
											Gray Ash	16	N 16 W 40						
											W. Oak	6	S 73 E 13						
											Beech	16	N 38 E 33						
											do	18	S 48 W 35						
											W. Oak	40	N 73 E 24						
											Hickory	20	S 75 W 39						
											do	12	N 78 E 26						
											B. Oak	15	N 62 W 31						
											B. Oak	17	N 31 W 7						
											do	20	S 30 E 47						
											W. Elm	20	N 76 W 26						
											do	18	S 76 E 16						
											W. Elm	30	N 46 W 3						
											do	18	S 69 E 28						
											Sugar	10	N 77 W 25						
											do	18	S 32 E 11						
											do	24	N 74 W 22						
											W. Elm	12	S 62 E 16						
											Ironwood	5	West 14						
											do	5	S 79 E 31						
											W. Oak	34	N 71 W 3						
											B. Ash	8	N 73 E 25						
											Burr. Oak	12	N 8 E 41						
											Gray Ash	16	N 37 W 10						
											Ash	16	N 58 W 28						
											Beech	14	S 73 E 20						
											Sugar	14	N 83 W 13						
											W. Oak	20	N 62 E 55						

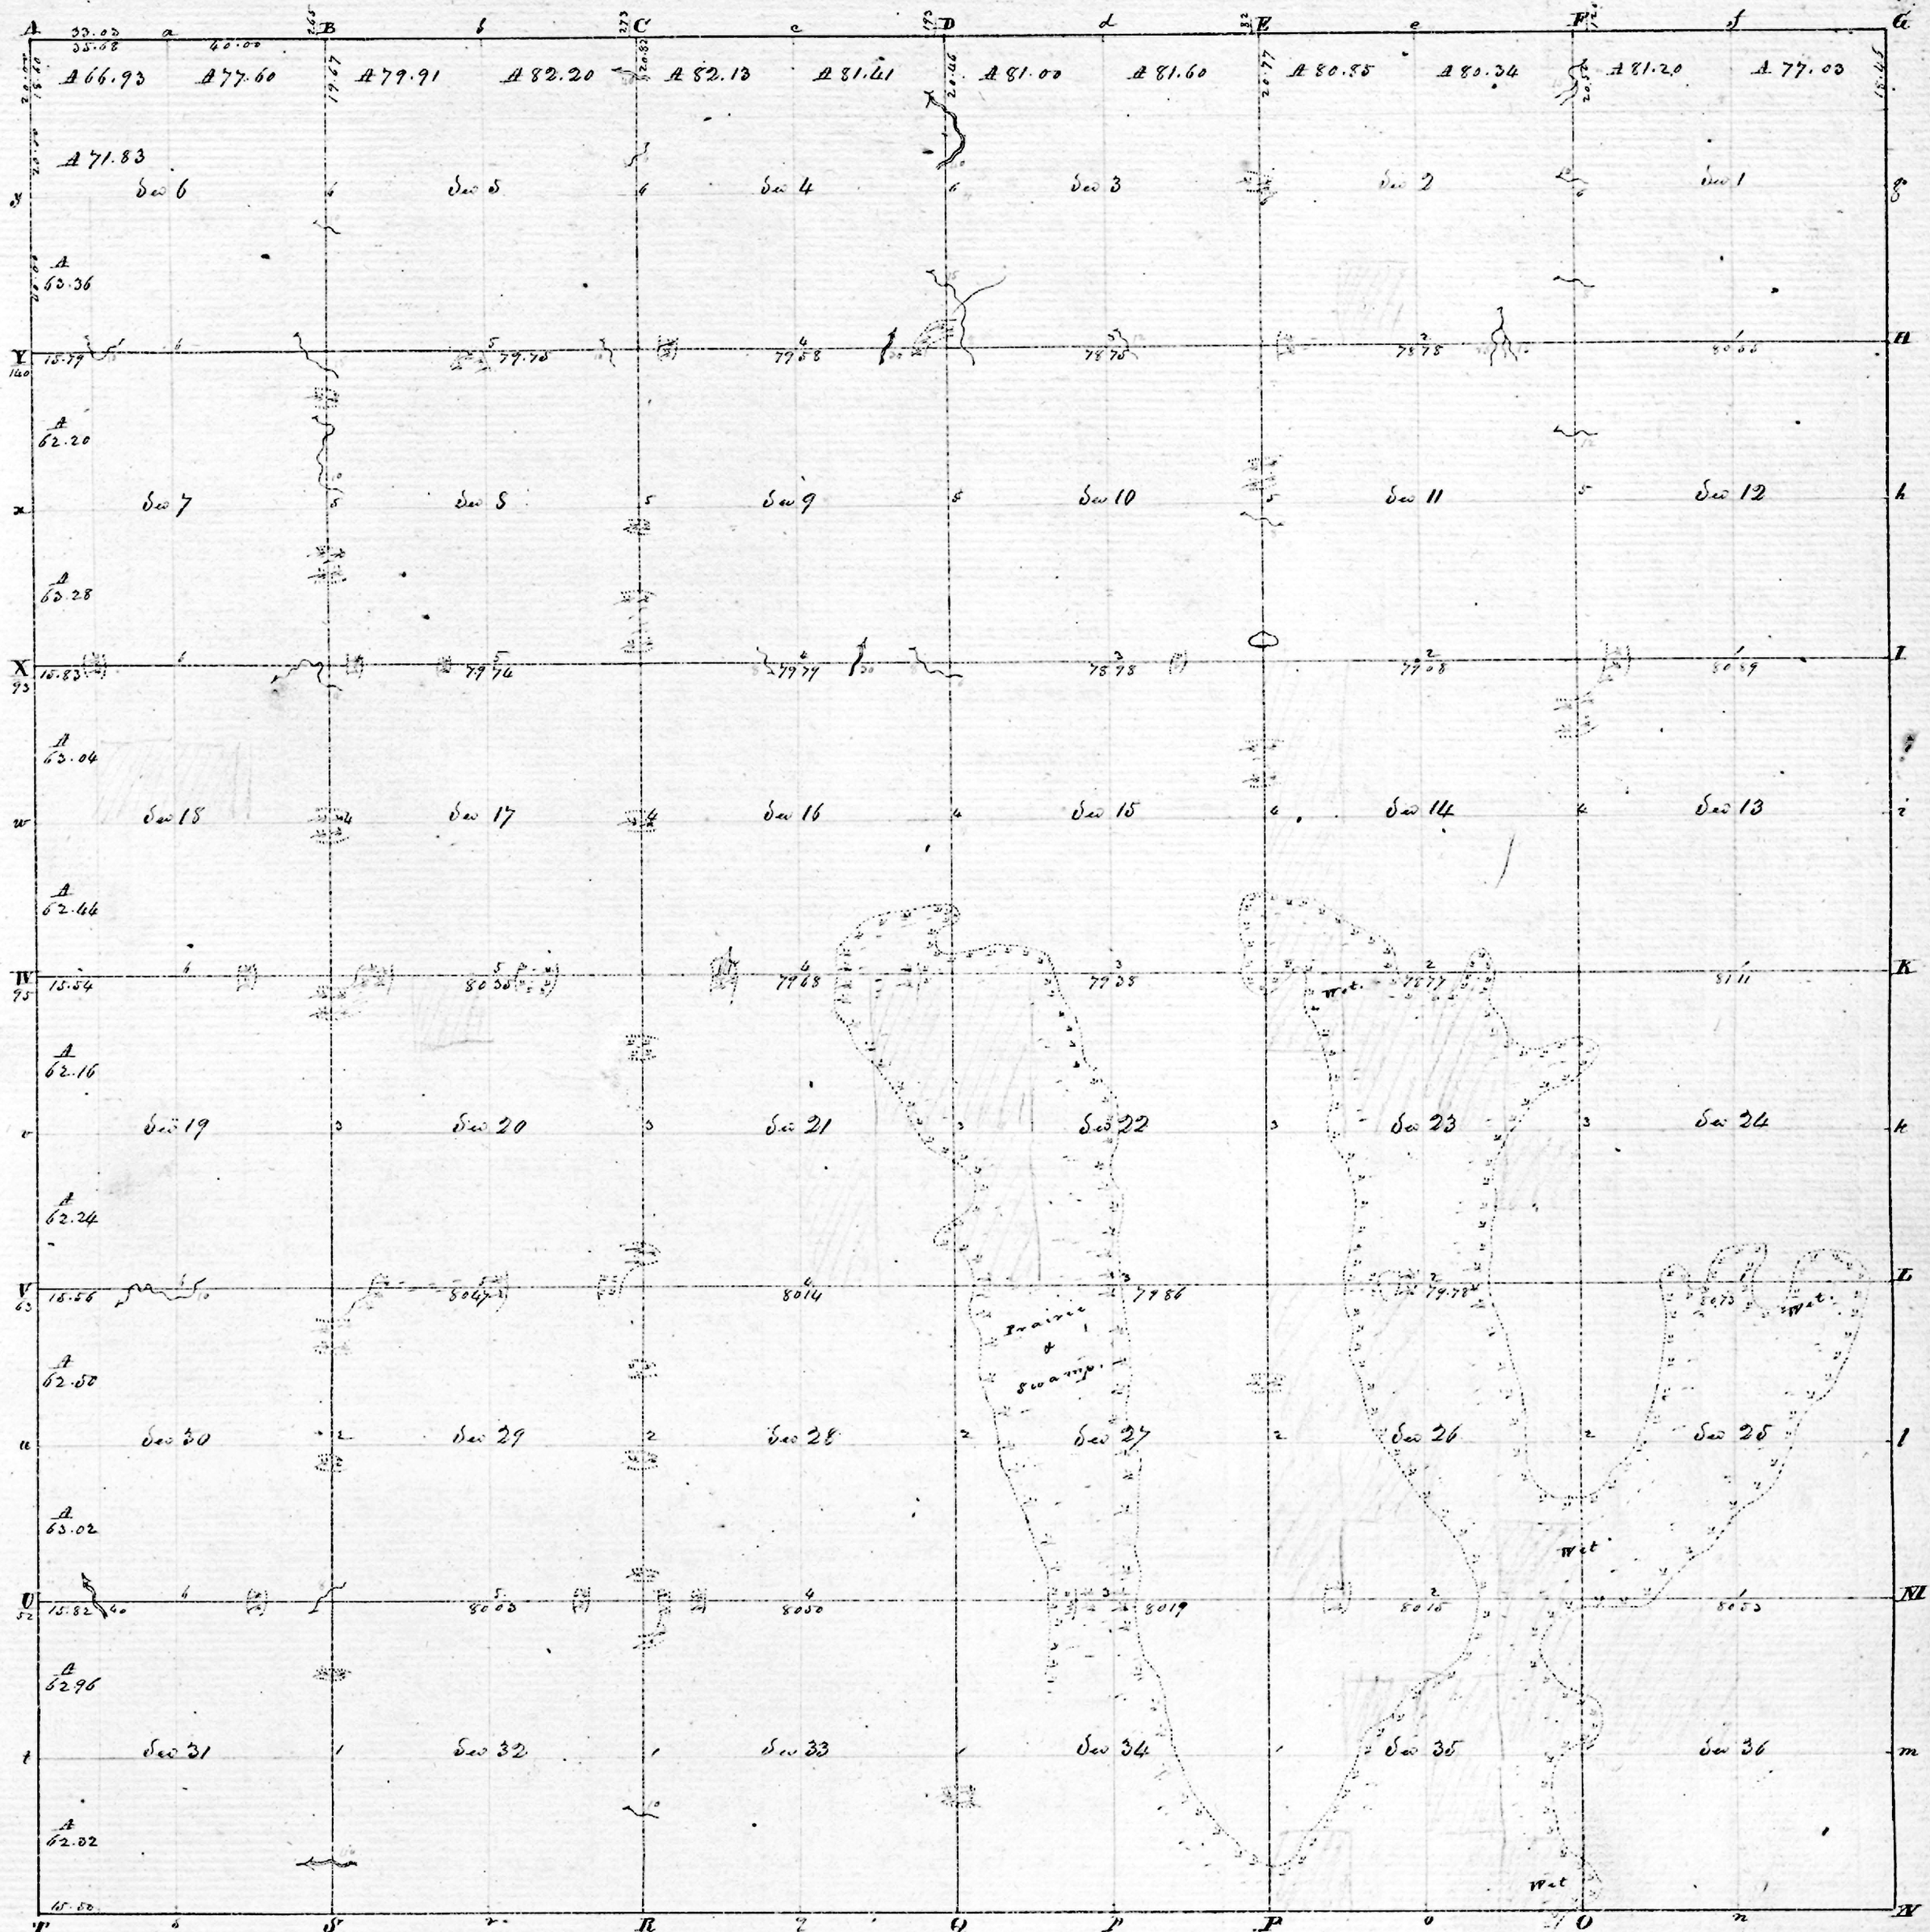

Township No. XIX North , Range No. I East 2d Mer.

Surveyed by Thomas Brown . 1822

Description of the Soil on the interior sectional lines.

Between Sections	Quality &c.	Between Sections	Quality &c.	Between Sections	Quality &c.
35, 36	Sand Wet 2 nd rate. M. Oak, Hickory, Ash, Maple &c.	35, 36	Sand Wet 2 nd rate. Ash, Oak, Elm, Hickory, Beech &c.	31, 32	Sand 2 nd rate. Sugar, M. Oak, Ash, Hickory, Elm, Poplar, Walnut &c.
25, 26	Same	27, 28	Same	29, 30	Same
24, 25	Same	27, 28	Same	30, 31	Same
23, 24	Same	22, 23	Same dry	29, 30	Same Wet
13, 14	Same	21, 22	Same	20, 21	Same
12, 13	Same dry	15, 16	Same	19, 20	Same dry
11, 12	Same Wet	15, 16	Same	19, 20	Same Wet
1, 2	Same	10, 11	Same	17, 18	Same
1, 2	Same	9, 10	Same	16, 17	Same
1, 2	Same	8, 9	Same	15, 16	Sand Wet 2 nd rate. Elm, Ash, Pine, Oak &c.
34, 35	Sand rich, rolling, Beech, Sugar, M. Oak, Walnut, Hickory	3, 4	Same	7, 8	Same
24, 25	Same level	32, 33	Same	5, 6	Same
23, 24	Same	28, 29	Same	5, 6	Same
22, 23	Same	28, 29	Same Wet	5, 6	Same
14, 15	Sand Wet 2 nd rate. Ash, Elm, Oak &c.	21, 22	Same dry	5, 6	Same
14, 15	Sand dry 2 nd rate. Ash, Oak, Elm, Hickory, Beech &c.	20, 21	Same Wet	5, 6	Same
11, 12	Same Wet	16, 17	Same	5, 6	Same
10, 11	Same	16, 17	Same	5, 6	Same
2, 3	Same	9, 10	Same	5, 6	Same
2, 3	Same	8, 9	Same	5, 6	Same
2, 3	Same	4, 5	Same	5, 6	Same